FilmL.A., Inc.
1201 W. 5th Street, Suite T-800
Los Angeles, CA 90017
t: (213)977-8600 - f: (213)977-8601
www.filmla.com

Summary Information

Permit No: F00033812-A **Type of Permit:** FILMING **Release Date:** 11/18/2010

Production Company FURLINED LLC

Insured Company Name FURLINED LLC

Contact Phone No. 1 310-496-5060
Contact Phone No. 2
Fax
Address 2803 COLORADO AVE
SANTA MONICA, California 90404

Production Title TARGET

Type of Production Commercial - Standard

Producer Greg Haggert

Director Nez Kammel

1st AD Kirk Rogers

Production Manager Lisa Bugliera

FilmL.A. Coordinator Erica Wade

Location Manager Jeff Smith
Primary Phone Mobile - 310-617-9147
Secondary Phone Office - 310-496-5087

Location Assistant none none
Primary Phone Mobile - 310-496-5087
Secondary Phone

Fees

Posting 600	$138.00
Posting Max	$483.00
Notification Charge	$155.00
LA CITY LANE AND STREET CLOSURE FEE	$312.00

Total Permit Fee $1,088.00

Number of Locations 1

NOT A PERMIT

FilmL.A., Inc.
1201 W. 5th Street, Suite T-800
Los Angeles, CA 90017
t: (213)977-8600 - f: (213)977-8601
www.filmla.com

Summary Information — Location

Permit Number F00033812-A
Production Company FURLINED LLC
Insured Company FURLINED LLC
Production Title TARGET

Location Manager Jeff Smith
Primary Phone Mobile - 310-617-9147
Secondary Phone Office - 310-496-5087

Location Address Santa Fe Ave, 7th St - Violet St, Los Angeles, CA 90021

Location Type Sidewalk

Prep Dates 11/18/2010 - 11/18/2010 07:00 - 22:00

Film Dates 11/19/2010 - 11/19/2010 07:00 - 22:00

Open or Closed to the Public Closed

Generic Conditions
Equipment vehicles may park on one side of street
Must comply with attached conditions
Must Maintain 5' Clearance on Sidewalks/Walkways
Must maintain local/emergency access
No Cast and Crew parking on areas streets.
Number of uniformed officers listed on the permit is a minimum requirement. Permittee remains responsible for deploying a sufficient number of uniformed officers to provide traffic and crowd control to ensure the safety of the film crew and the public.
Uniformed officers shall have a copy of the film permit in their possession and are required to confirm that all traffic control signage devices are in place.

Please see attached document santa fe.33812.pdf

Equipment on Location

Type	Quantity
5 or 10 ton trucks	7
Cast/Crew vehicles	50
Cube Trucks	3
Generator	1
Motor Homes	2
Picture vehicles	2
Stakebed Trucks	4
Vans	4

Personnel on Location

Type	Quantity
Cast	1
Crew	50
Extras	10
Off-Duty/Retired LAPD Officer(s)	1

Filming Activities Camera on sticks; Drive ups & away; Equipment on sidewalk, in curb lane & across street; Exterior Dialogue; Exterior establishing shots; Intermittent pedestrian control; Prep is placing logo's on the Santa Fe side of 2260 E. 7th St.(American Apparel Bldg.) using ladders on the w/s sidewalk of Santa Fe Ave.; Single direction Intermittent traffic control - 2 minute standard (except 0700-0900 hrs & 1500-1900 hrs) ;

Jurisdiction **Political:** Los Angeles City - Council District 14 **Police:** Los Angeles Police Department **Fire:** Los Angeles City

Thomas Guide **Page:** 634 **Grid:** H6

Approvals

LOS ANGELES POLICE DEPARTMENT	Melissa Hernandez
FILML.A. CLOSURES	Joshua Mingo
LOS ANGELES CITY DEPARTMENT OF PUBLIC WORKS	David Chanquin

Coordinator Note NO CHARGE RIDER RELEASES LOCATION

Parking

Base Camp
Location Type : Private Parking Lot

Crew Parking
Location Type : Private Parking Lot

NOT A PERMIT

FilmL.A., Inc.
1201 W. 5th Street, Suite T-800
Los Angeles, CA 90017
t: (213)977-8600 - f: (213)977-8601
www.filmla.com

Summary Information — Location

Permit Number F00033812-A
Production Company FURLINED LLC
Insured Company FURLINED LLC
Production Title TARGET

Location Manager Jeff Smith
Primary Phone Mobile - 310-617-9147
Secondary Phone Office - 310-496-5087

Posting "No Parking" signs B/s Santa Fe Ave., 7th Pl. - Violet St.
S/s E. 7th Pl., Santa Fe Ave. - east 200'
E/s Santa Fe Ave., Bay St. - Violet St.
N/s Violet St., Santa Fe Ave. - Mateo St.

Approximate Footage more than 1800 **Log Number** 7302

Date(s) 11/19/2010 to 11/19/2010 **Time(s)** 07:00 to 22:00

Posting "No Parking" signs W/S Santa Fe Ave, 7th Pl - Violet St

Approximate Footage 301 - 600 **Log Number** 7212

Date(s) 11/18/2010 to 11/18/2010 **Time(s)** 07:00 to 22:00

Lane / Full Closure n/a
Approximate Footage 0 - 300

Date(s) 11/19/2010 to 11/19/2010 **Time(s)** 07:00 to 22:00

Lane / Full Closure n/a
Approximate Footage 0 - 300

Date(s) 11/19/2010 to 11/19/2010 **Time(s)** 09:00 to 15:00

Lane / Full Closure W/S curb lane of Santa Fe Ave, 7th Pl - Violet St
Approximate Footage 0 - 300

Date(s) 11/18/2010 to 11/19/2010 **Time(s)** 07:00 to 22:00

Lane / Full Closure W/S curb lane and adjacent lane of Santa Fe Ave, 7th Pl - Violet St
Approximate Footage 0 - 300

Date(s) 11/18/2010 to 11/19/2010 **Time(s)** 09:00 to 15:00

NOT A PERMIT

CURB LANE ONLY

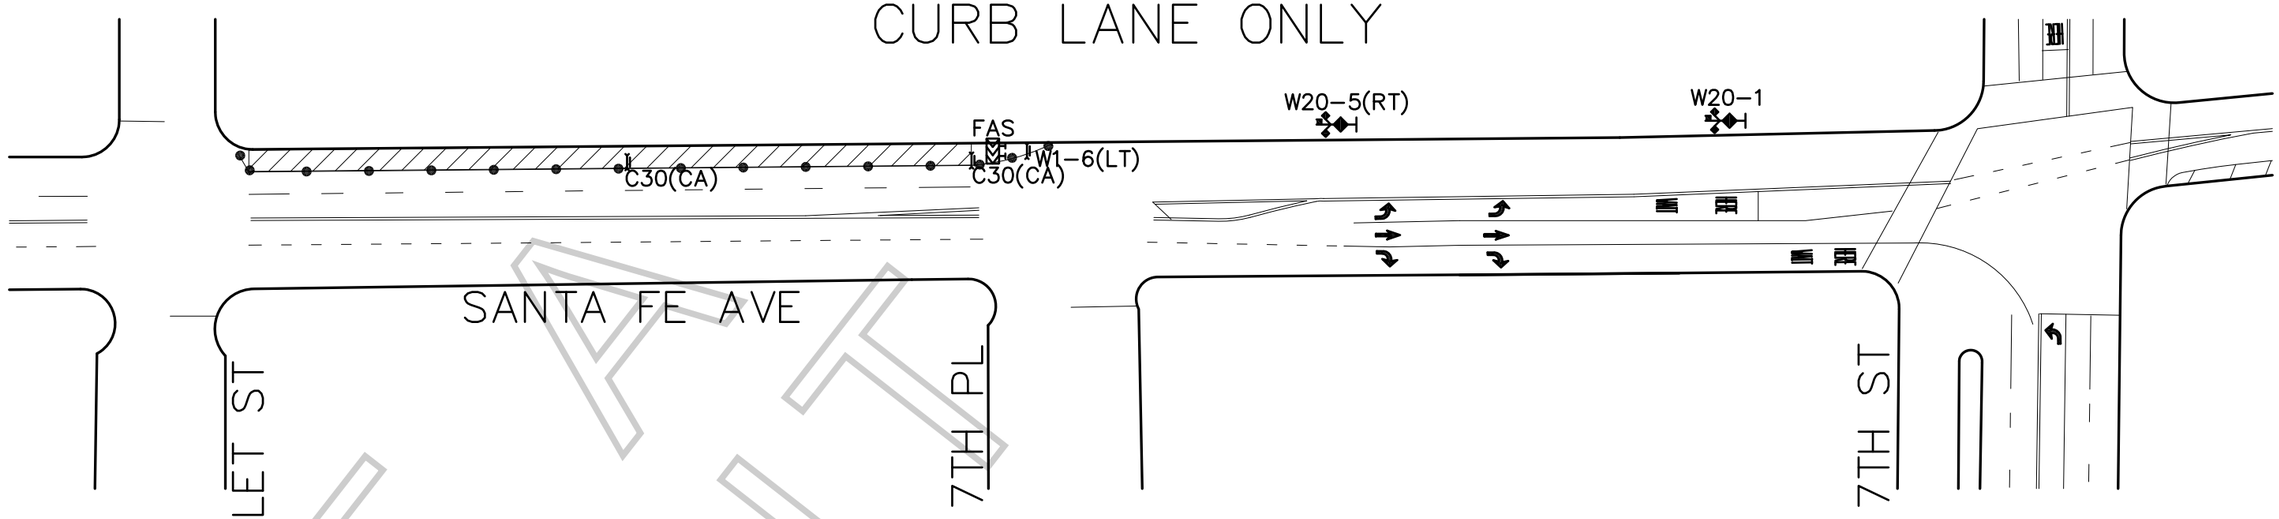

CURB PLUS ONE LANE ONLY

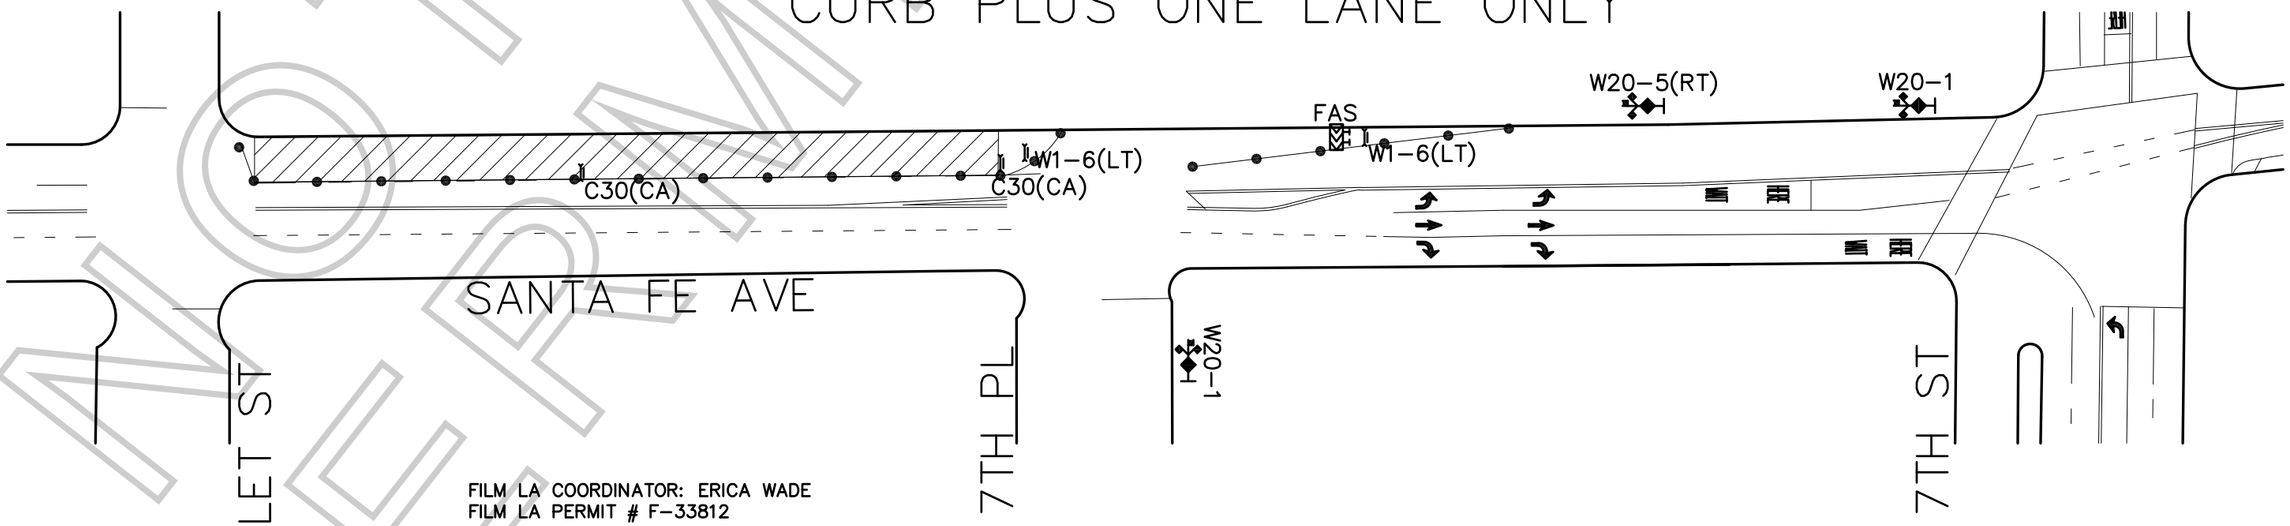

NOT AT DEPT

LEGEND:

- ADVANCE WARNING SIGN
- SIGN ON TYPE I BARRICADE
- TRAFFIC CONE 28" (REFLECTIVE)
- FLASHING ARROW SIGN (FAS)
- CLOSURE/WORK AREA

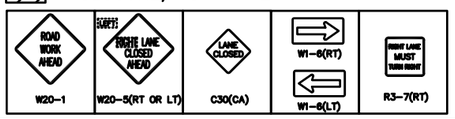

FILM LA COORDINATOR: ERICA WADE
FILM LA PERMIT # F-33812

CLOSURE INFO:

W/S CURB LANE SANTA FE AVE
7TH PL – VIOLET ST
11/18 & 11/19, 0700-2200

W/S CURB PLUS ONE LANE SANTA FE AVE
7TH PL – VIOLET ST
11/18 & 11/19, 0900-1500

FURLINED, LLC.
"TARGET"
LOCATIONS CONTACT:
ALYJOE VALDEZ(AJ) 323.260.4777(4PPS)

TCP DRAWN BY:
JOHNPAUL LAKE
PACIFIC TRAFFIC CONTROL, INC.
323.981.0600 PH.
LIC # 944488

GENERAL NOTES:

1. ALL SIGNING, STRIPING, AND TRAFFIC CONTROL DEVICES SHALL CONFORM TO THE CURRENT STATE OF CALIFORNIA DEPARTMENT OF TRANSPORTATION (CALTRANS) STANDARD PLANS AND STANDARD SPECIFICATIONS, CALIFORNIA M.U.T.C.D., AND ANY ADDENDUMS THERTO, AND AS SHOWN ON THESE PLANS.
2. THERE SHALL BE NO INTERFERENCE WITH TRAFFIC SIGNALS OR CROSSWALKS.
3. CONES SHALL BE 28" MINIMUM HEIGHT AND SHALL HAVE REFLECTORIZED SLEEVES FOR NIGHT WORK.
4. POLICE SHALL DIRECT TRAFFIC AS NECESSARY.